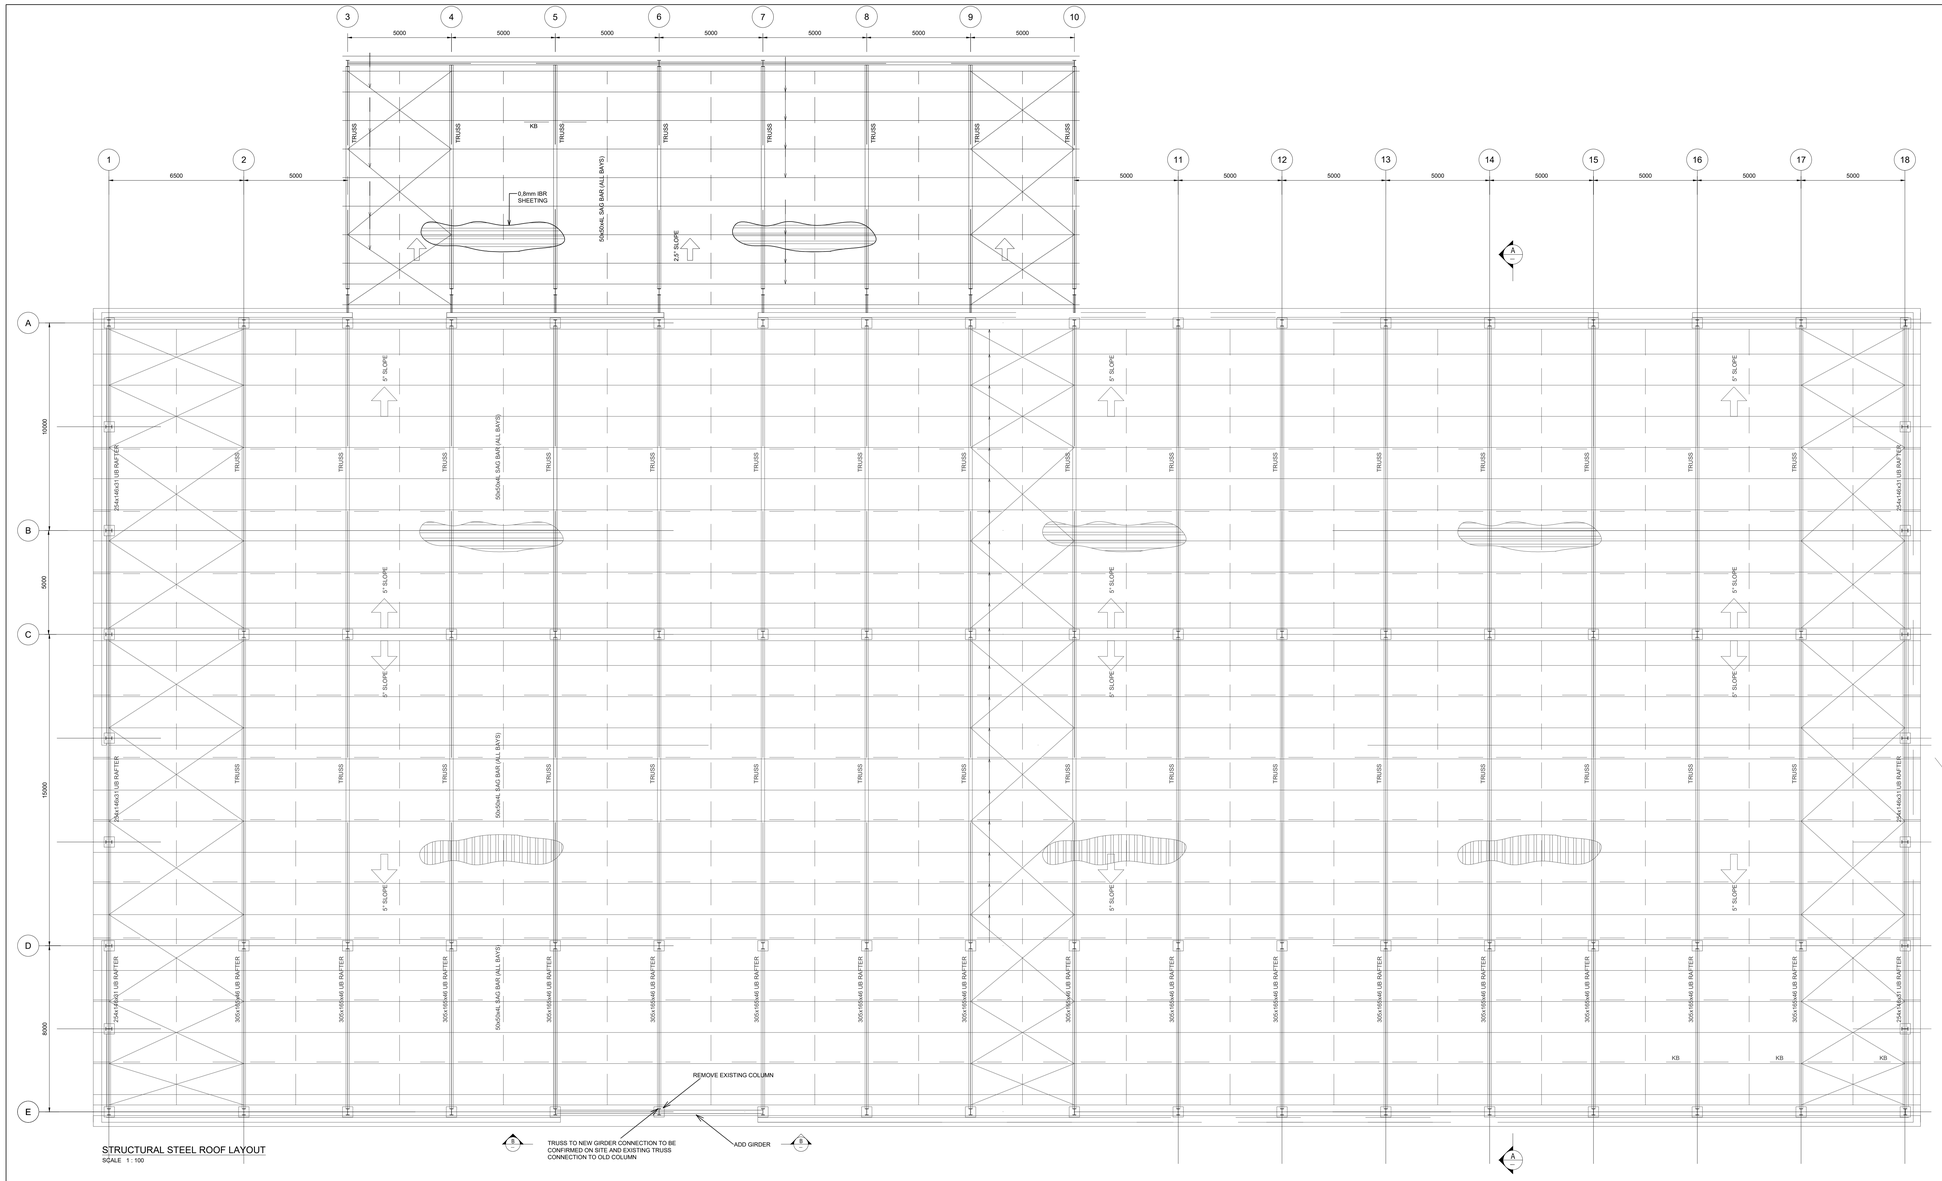

STRUCTURAL STEEL ROOF LAYOUT
SCALE 1 : 100

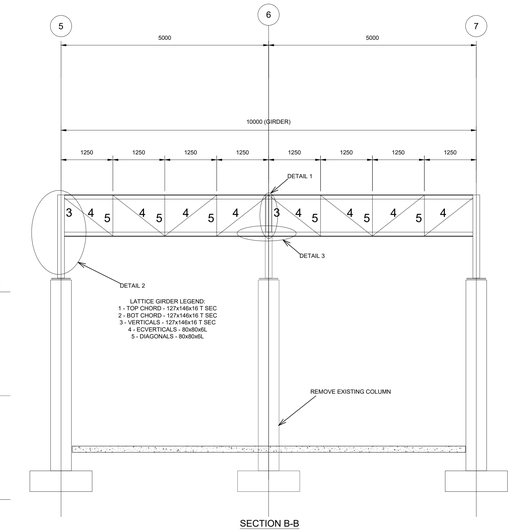

SECTION B-B
SCALE 1 : 50

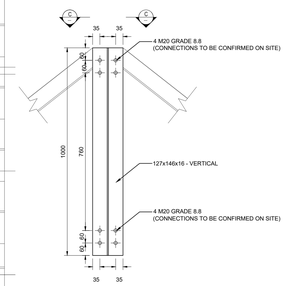

DETAIL 1
SCALE 1:10

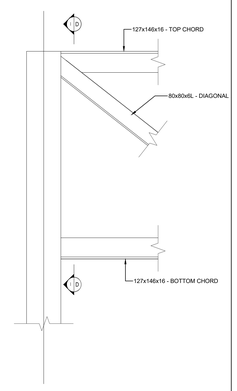

DETAIL 2
SCALE 1:10

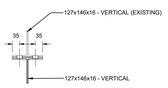

SECTION C-C
SCALE 1:10

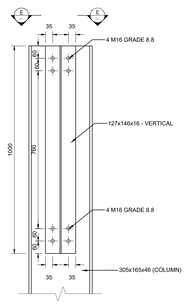

SECTION D-D
SCALE 1:10

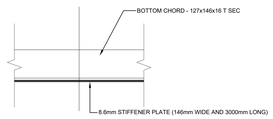

DETAIL 3
SCALE 1:10

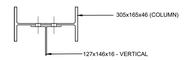

SECTION E-E
SCALE 1:10

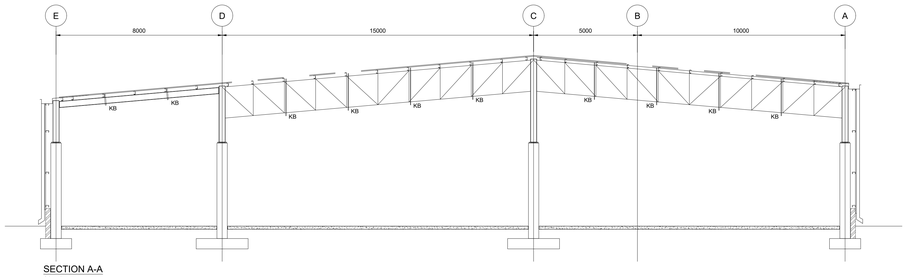

SECTION A-A
SCALE 1 : 100

AMENDMENTS

REV	DATE	APPROVED	DESCRIPTION	BY
0	08-07-2025	C. SITHOLE	ISSUED FOR TENDER	T.M

CONSULTANT:

2MC CONSULTING ENGINEERS

31 MILNER STREET
TOP TOWN
KOMANI
5320

TEL: 041 110 0540
CEL: 084 810 6129
EMAIL: info@2mccons.co.za

CLIENT:

agriculture
Department: Agriculture
PROVINCE OF THE EASTERN CAPE

DIRECTORATE : ENGINEERING SERVICES
DEPARTMENT OF AGRICULTURE

AMATHOLE DISTRICT
PRIVAT BAG X 9032
EASTLONDON, 5200

TEL : 043 706 8709
CELL : 079 495 3934

RIPPLEMEAD CITRUS PACKHOUSE

EXISTING WAREHOUSE AND CANOPY EXTENSION
STRUCTURAL STEEL ROOF LAYOUT

PROJECT TEAM		
PROJECT MANAGER: L.Wangaza	DATE: 2025/07/08	SCALE: AS SHOWN
DESIGNED: C. SITHOLE	SHEET NO: 1 OF 1	
	CONSULTANT PROJECT NO: 22-2023-GE	
DRAWN: T. MATHIBE	REV: 0 / DISC: STR	DWG SIZE: A0
CHECKED: G. MOGALE	DRAWING NUMBER: 100-BD-001-STR 004	